PROPERTY OF
BOSTON REDEVELOPMENT AUTHORITY
Library

GOVDOC
BRA
3058

gov.00-1731

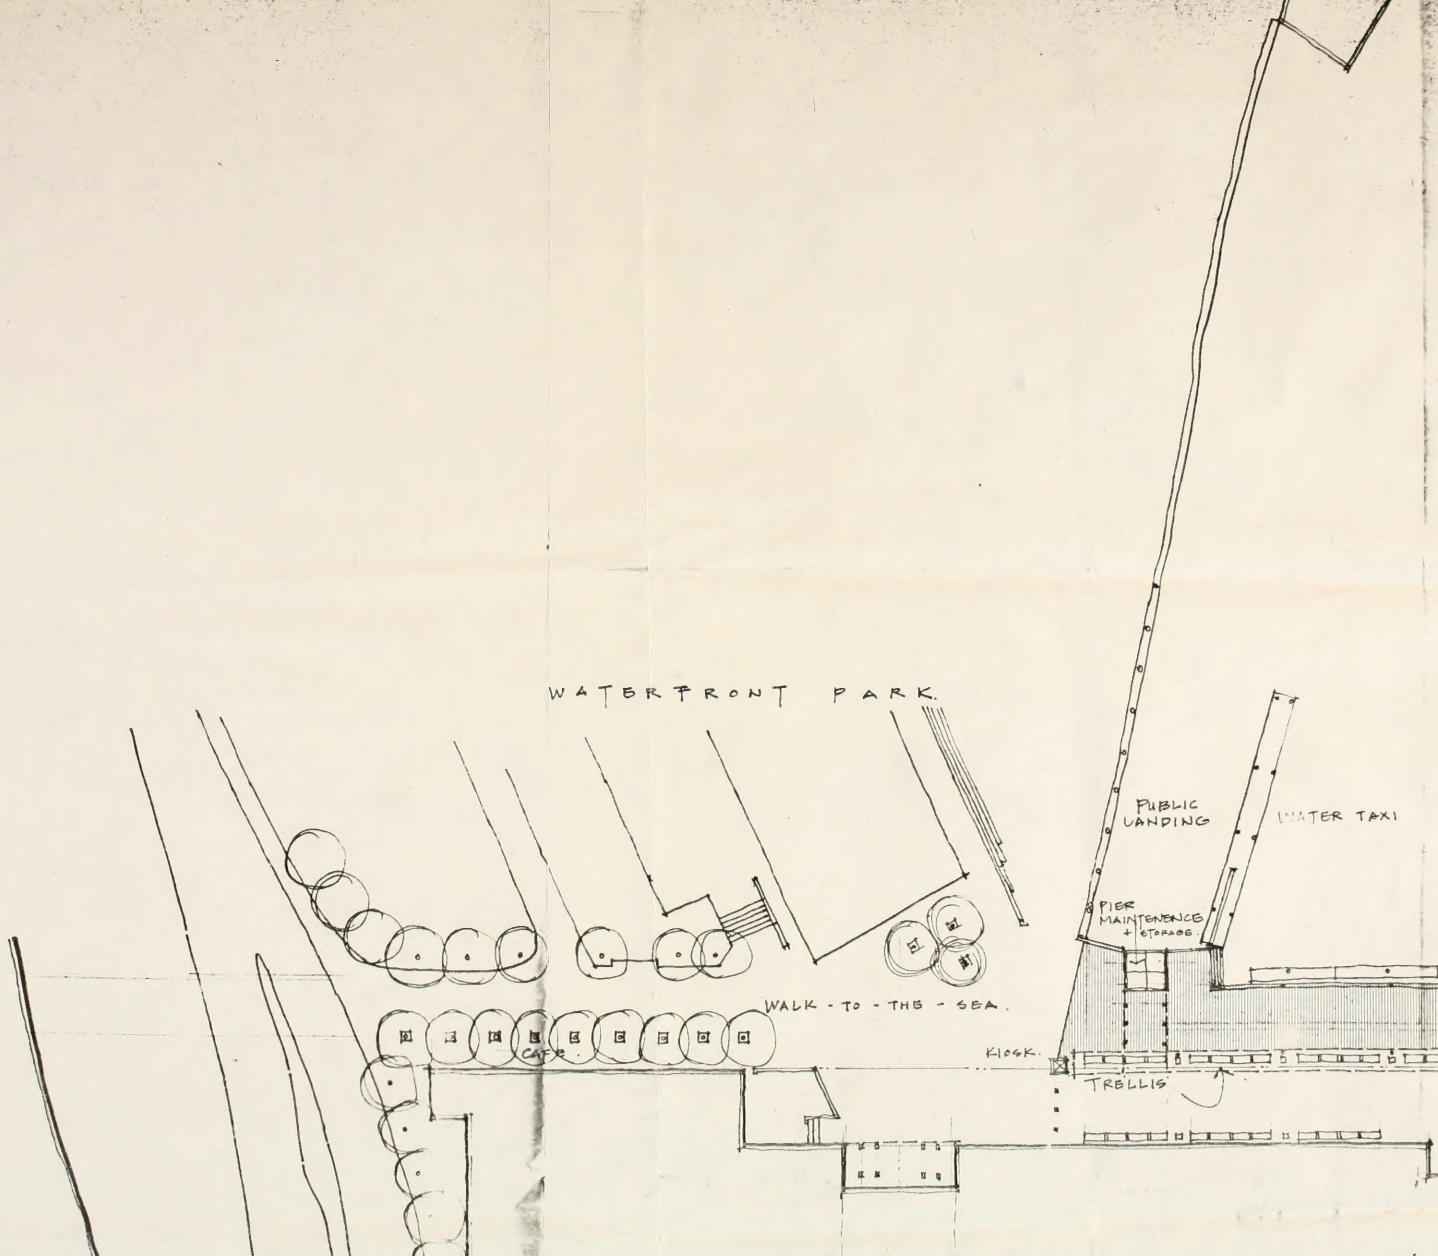
WATERFRONT PARK.
PUBLIC LANDING
WATER TAXI
PIER MAINTENENCE + STORAGE
WALK - TO - THE - SEA.
CAFE.
KIOSK.
TRELLIS

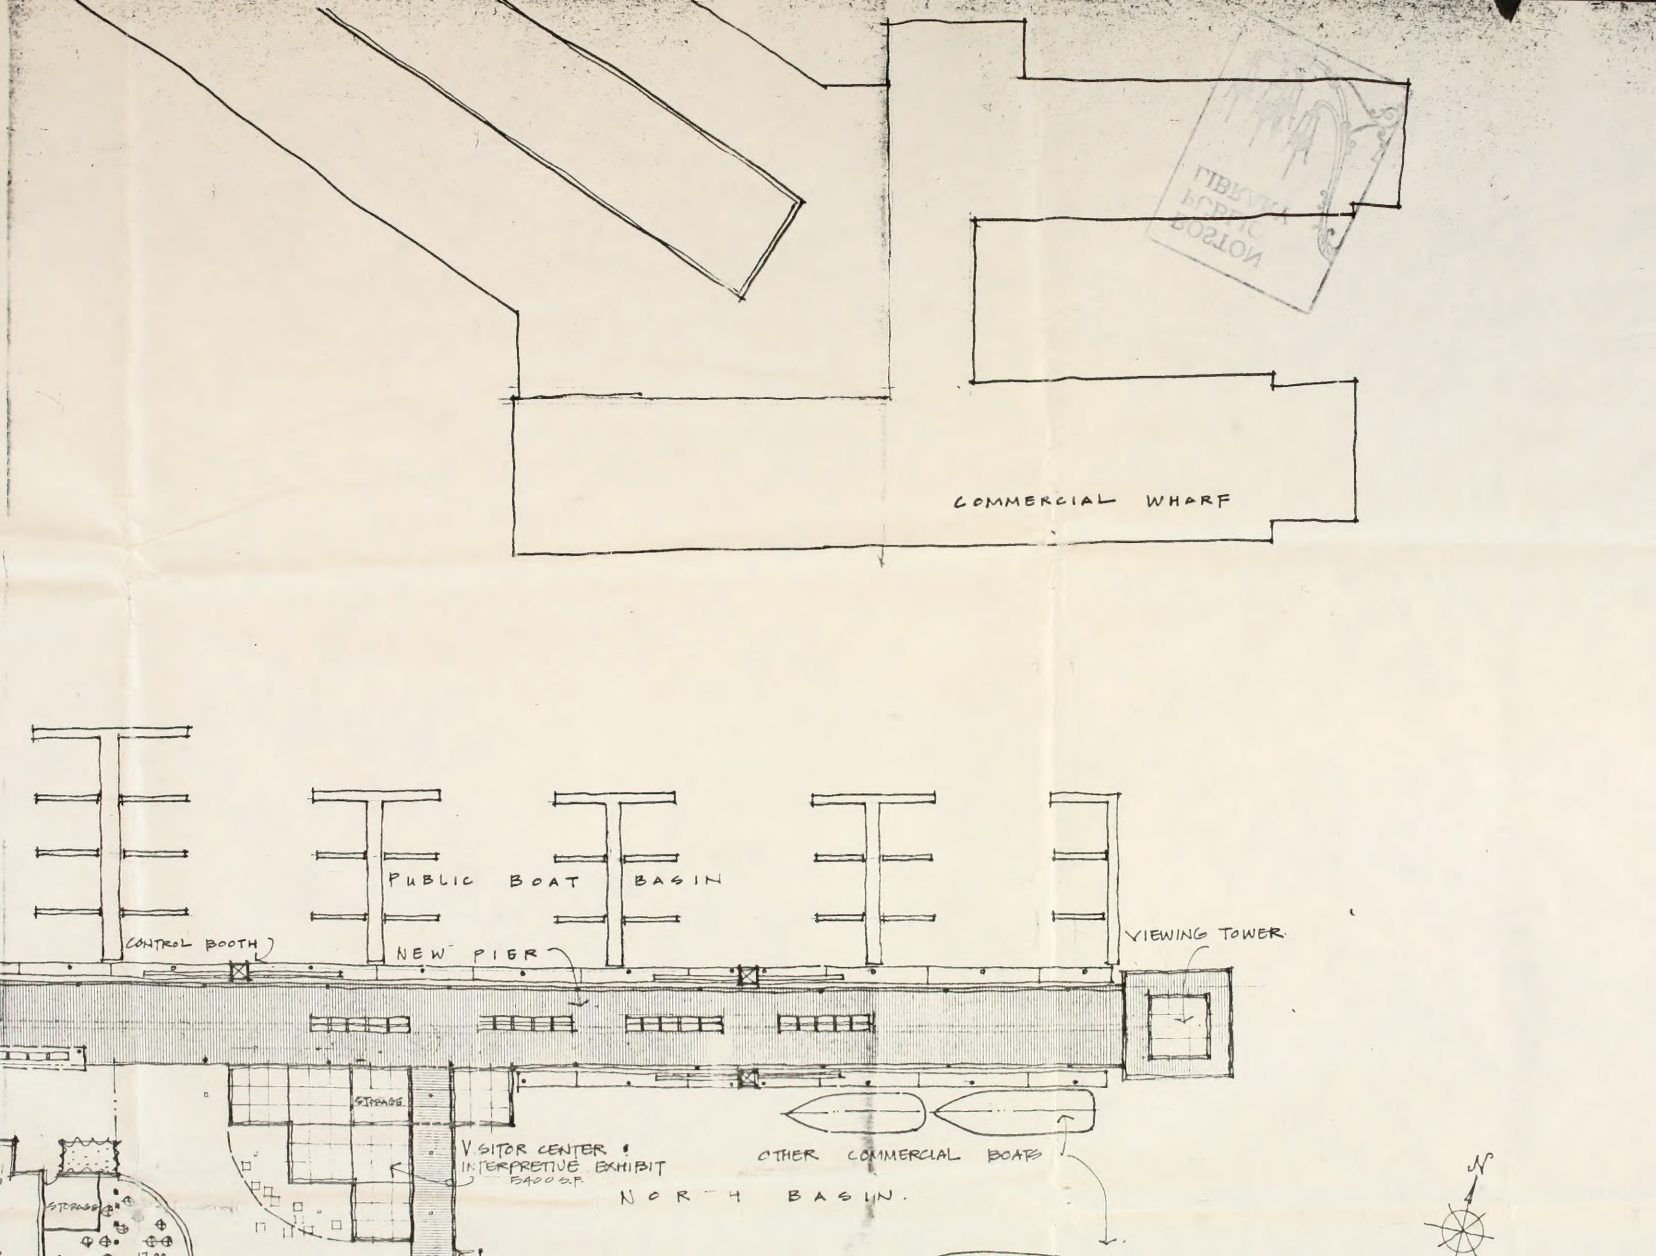
COMMERCIAL WHARF
PUBLIC BOAT BASIN
CONTROL BOOTH
NEW PIER
VIEWING TOWER
STORAGE
VISITOR CENTER & INTERPRETIVE EXHIBIT
6400 S.F.
OTHER COMMERCIAL BOATS
NORTH BASIN.
STORAGE
N

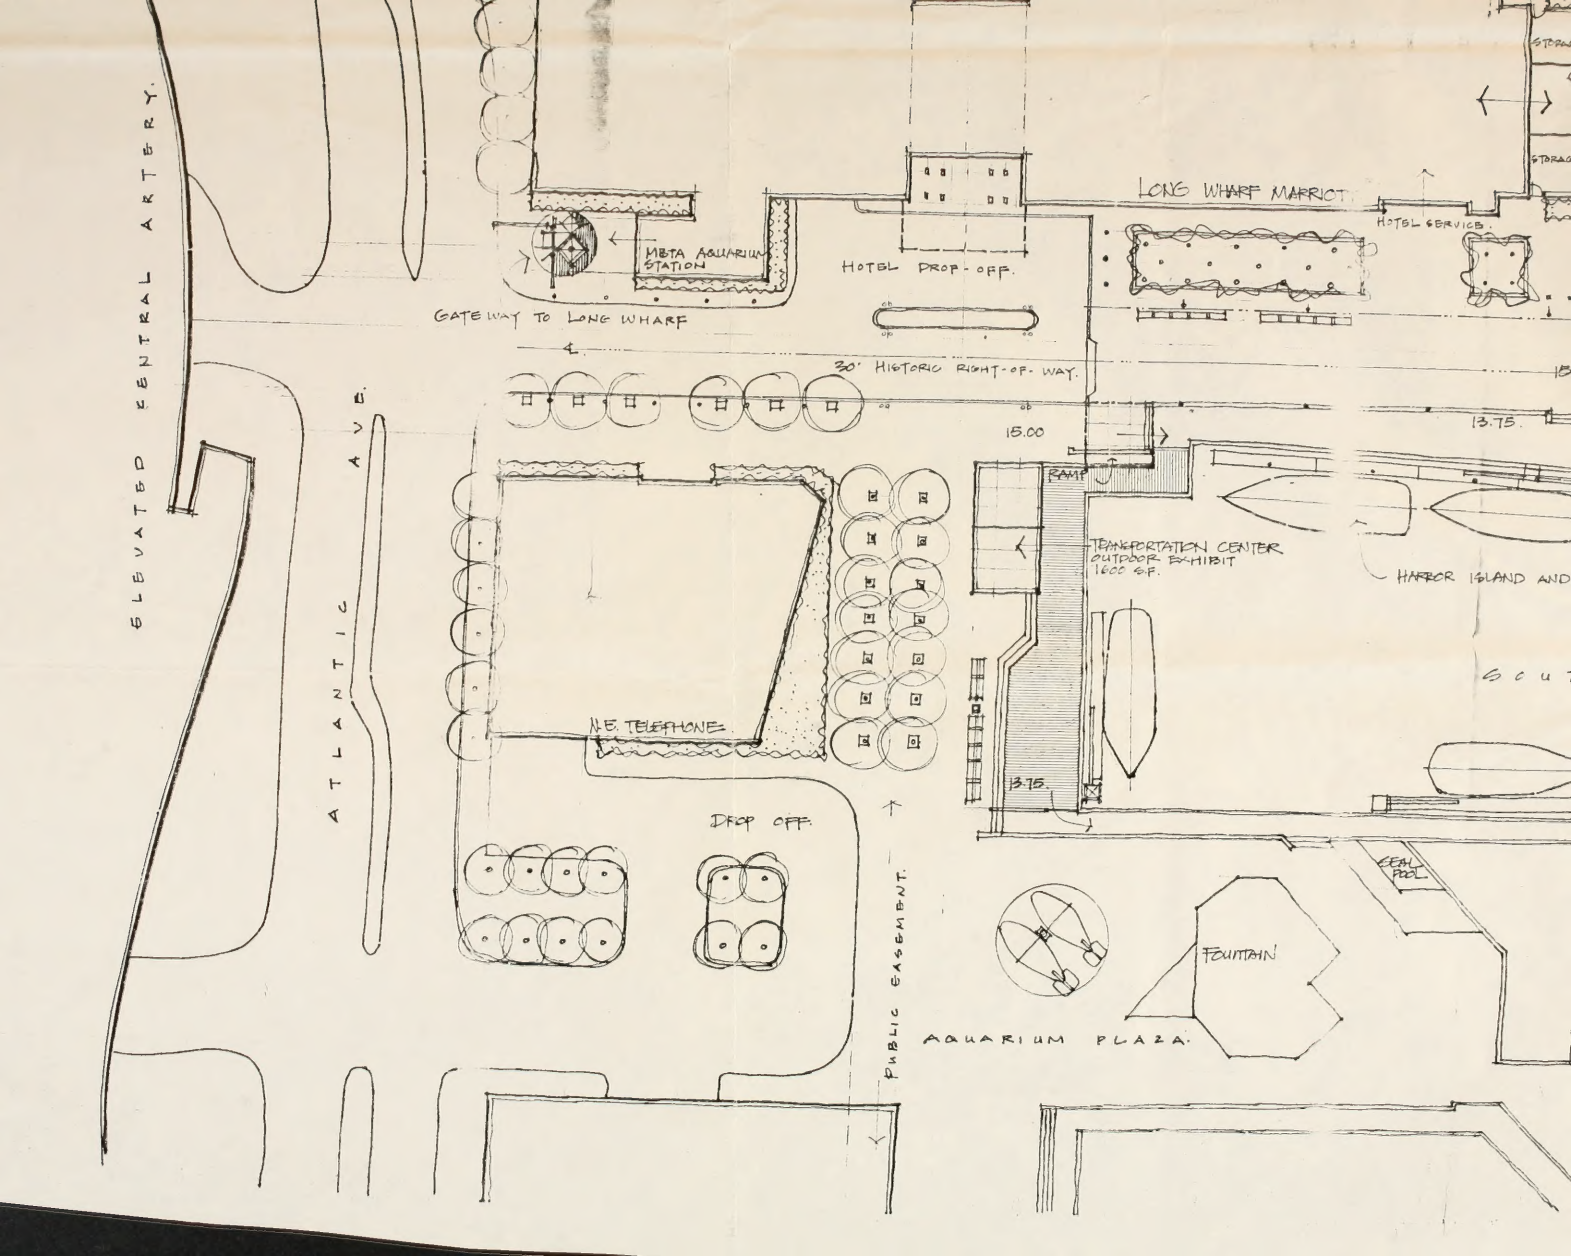
ELEVATED CENTRAL ARTERY.
ATLANTIC AVE.
MBTA AQUARIUM STATION
GATEWAY TO LONG WHARF
HOTEL DROP-OFF.
LONG WHARF MARRIOT
HOTEL SERVICE.
30' HISTORIC RIGHT-OF-WAY.
15.00
13.75.
RAMP
TRANSPORTATION CENTER
OUTDOOR EXHIBIT
1600 S.F.
HARBOR ISLAND AND
N.E. TELEPHONE
DROP OFF.
PUBLIC EASEMENT.
AQUARIUM PLAZA.
FOUNTAIN
SEAL POOL

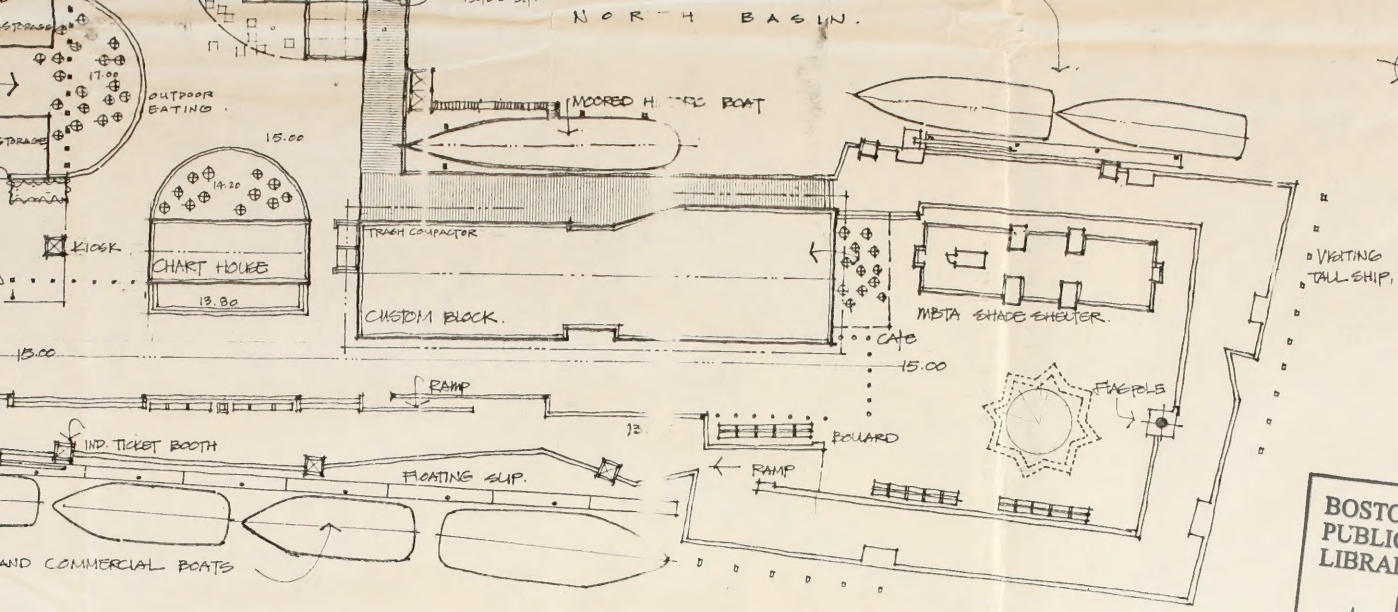

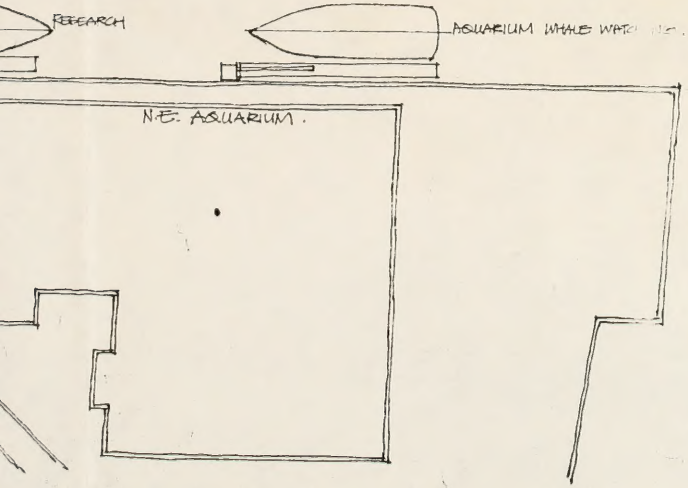

BOSTON PUBLIC LIBRARY

GOVDOC
BRA
3058

1"=40.00'

DEM/BRA
LONG WHARF MASTER PLAN
'SCHEMATIC' — 1/6/86

Sasaki Associates, Inc.

Planning / Architecture / Landscape Architecture
Urban Design / Civil Engineering / Environmental Services

64 Pleasant Street, Watertown, Massachusetts 02172
617/926 3300 Telex 92/2471

Property of
BOSTON REDEVELOPMENT AUTHORITY
Library